


SIDE ELEVATION (WEST)

SC.: 3/16" = 1'-0"

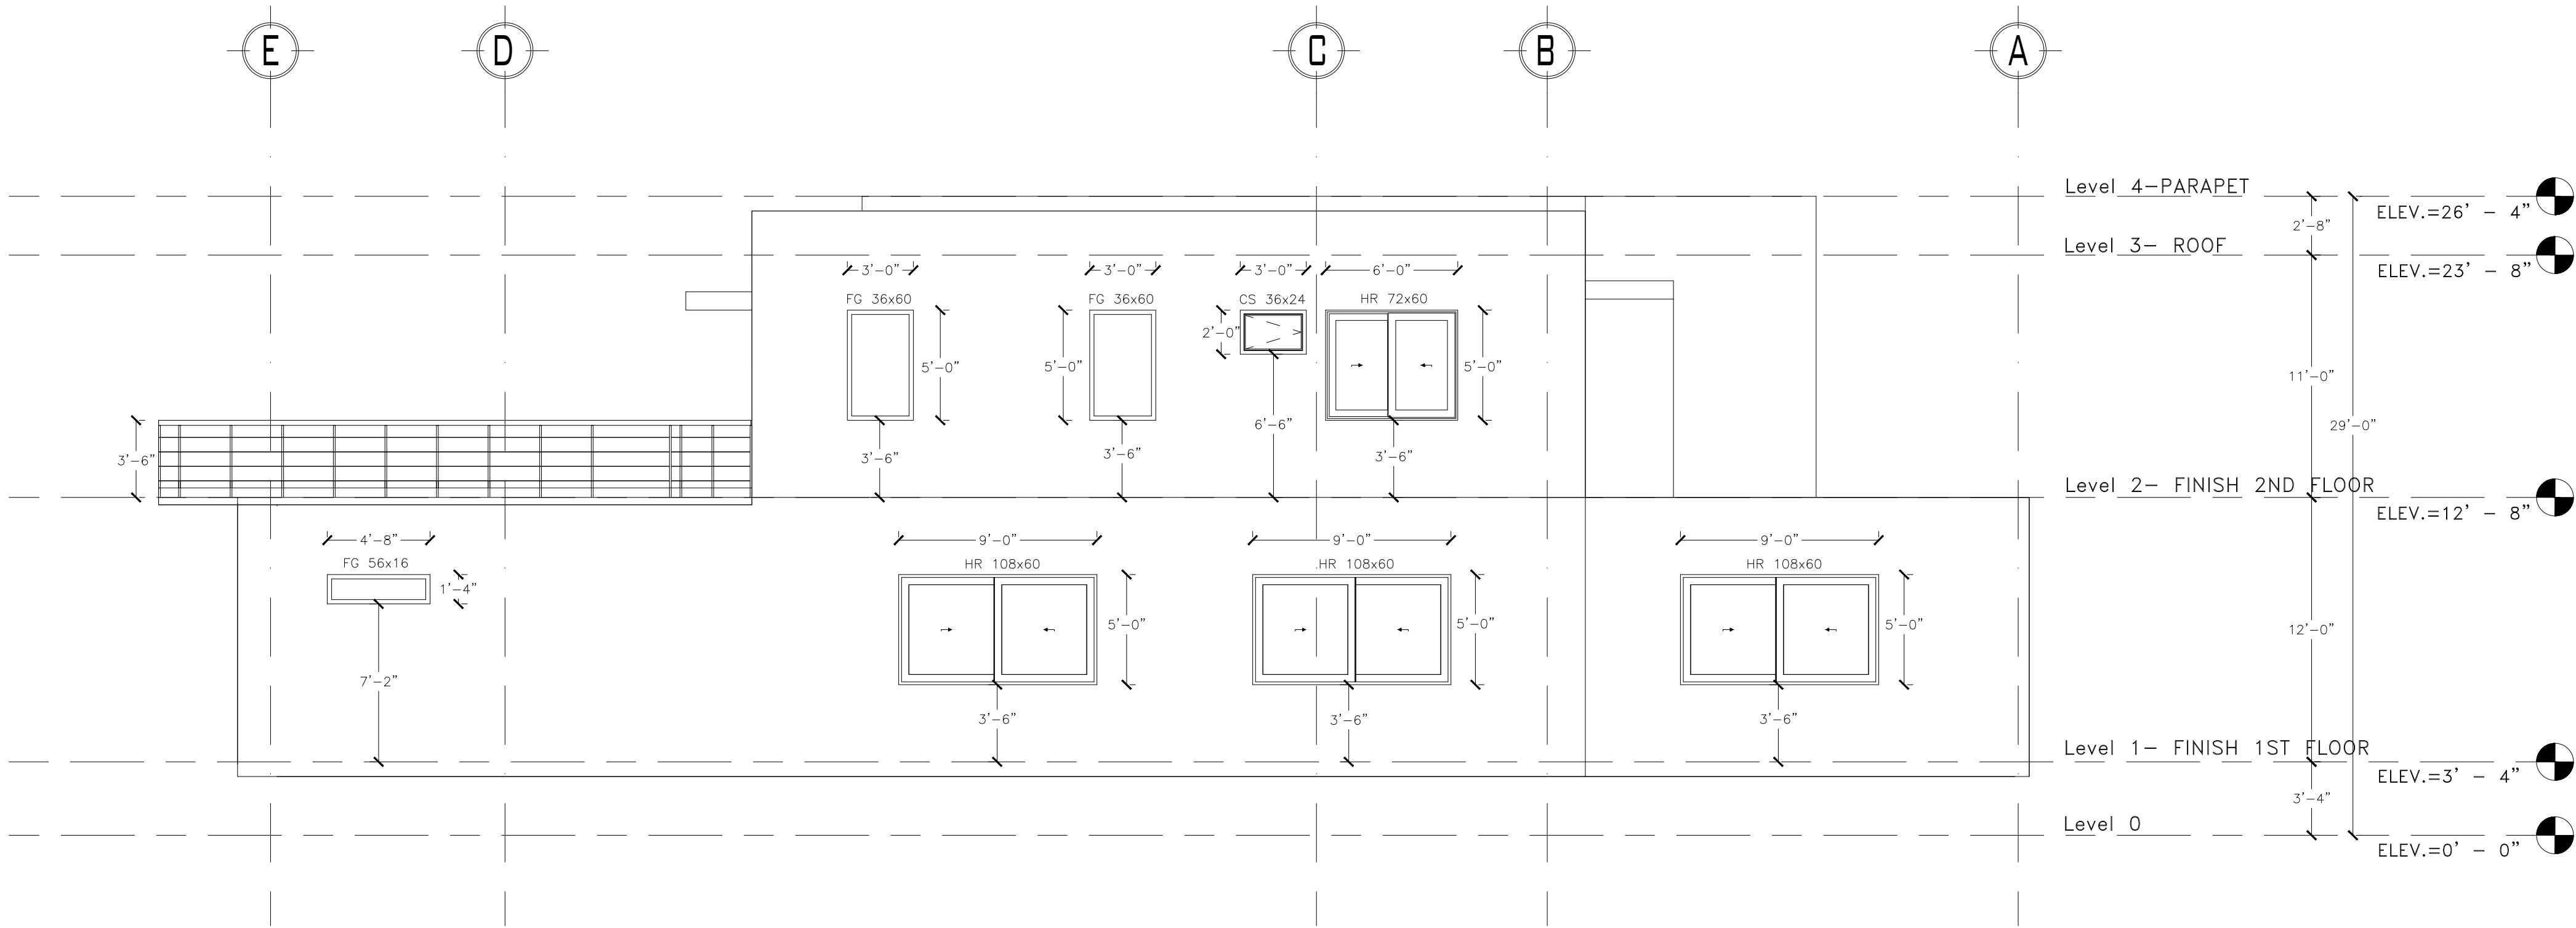

SIDE ELEVATION (EAST)

SC.: 3/16" = 1'-0"

WINDOW SCHEDULE – 1				
DESCRIPTION	SIZE		COUNT	REMARKS
	WIDTH	HEIGHT		
FG 36x120	36"	120"	3	FIXED GLASS WINDOW
FG 56x16	56"	16"	3	FIXED GLASS WINDOW
FG 83x16	83"	16"	2	FIXED GLASS WINDOW
FG 109x16	109"	16"	2	FIXED GLASS WINDOW
FG 36x102	36"	102"	19	FIXED GLASS WINDOW
HR 72x60	72"	60"	3	HORIZONTAL ROLLING WINDOW
HR 108x60	108"	60"	3	HORIZONTAL ROLLING WINDOW
CS 36x24	36"	24"	6	SINGLE CASEMENT WINDOW
FG 36x60	36"	60"	2	FIXED GLASS WINDOW
HR 120x102	120"	102"	1	HORIZONTAL ROLLING WINDOW
TOTAL			44	
FOR WINDOWS AND EXT. DOORS			U-FACTOR 1.13 SHGC 0.50	

WINDOW SCHEDULE – 2																	
DESCRIPTION	SIZE		SILL HEIGHT/LOCATION											COUNT	REMARKS		
	WIDTH	HEIGHT	BATHROOM 1-2-3 -4	MASTER BEDROOM	MASTER BEDROOM 2	MASTER BATHROOM 1	MASTER BATHROOM 1-2	BATHROOM 3	LOBBY	GARAGE	LAUNDRY	KITCHEN	OFFICE 2			FRONT ELEVATION 2ND FLOOR	REAR ELEVATION 2ND FLOOR
FG 36x120	36"	120"					7'-2"	7'-2"	10'							3	FIXED GLASS WINDOW
FG 56x16	56"	16"					7'-2"									3	FIXED GLASS WINDOW
FG 83x16	83"	16"					7'-2"									2	FIXED GLASS WINDOW
FG 109x16	109"	16"					7'-2"									2	FIXED GLASS WINDOW
FG 36x102	36"	102"												8'-6"	8'-6"	19	FIXED GLASS WINDOW
HR 72x60	72"	60"		3'-6"		3'-6"										3	HORIZONTAL ROLLING
HR 108x60	108"	60"							3'-6"	3'-6"	3'-6"					3	HORIZONTAL ROLLING
CS 36x24	36"	24"	6'-6"			6'-6"										6	SINGLE CASEMENT
FG 36x60	36"	60"			3'-6"											2	FIXED GLASS WINDOW
HR 120x102	120"	102"										8'-6"				1	HORIZONTAL ROLLING
TOTAL															44		
FOR WINDOWS AND EXT. DOORS															U-FACTOR 1.13 SHGC 0.50		

EXTERIOR DOOR SCHEDULE						
NO.	LOCATION	SIZE			COUNT	REMARKS
		WIDTH	HEIGHT	THICK		
①	MAIN ENTRANCE	5'-6"	10'-0"	1 3/4"	1	WOOD FINISH STEEL DOOR
②	GARAGE	18'-0"	9'-0"	1 3/4"	1	STEEL GARAGE DOOR
⑧	BATHROOM-3	2'-9"	8'-0"	1 3/4"	1	WOOD FINISH STAINLESS STEEL DOOR
⑨	OFFICE1 – LOFT – MASTER BEDROOM 2	6'-0"	8'-6"	1 3/4"	3	ALUMINIUM SLIDING GLASS DOOR LAMINATE CAT II SAFETY GLAZING
⑮	BEDROOM 1-2	10'-0"	9'-0"	1 3/4"	3	SLIDING DOOR-PANEL 2 TRACK LAMINATE CAT II SAFETY GLAZING
⑯	MASTER BEDROOM 1	17'-7"	9'-0"	1 3/4"	1	SLIDING DOOR-PANEL 3 TRACK LAMINATE CAT II SAFETY GLAZING
⑰	LIVING/DINING	21'-0"	9'-0"	1 3/4"	1	SLIDING DOOR-PANEL 3 TRACK LAMINATE CAT II SAFETY GLAZING
⑱	DRIVEWAY GATE	18'-0"	8'-0"	1 3/4"	1	WOOD FINISH STEEL DOOR
⑲	ACCESS GATE	5'-6"	8'-0"	1 3/4"	1	WOOD FINISH STEEL DOOR
TOTAL					13	
FOR WINDOWS AND EXT. DOORS					U-FACTOR 1.13 SHGC 0.50	

Odelis Romeu Vishnevskaja
E-mail: oderomeu@gmail.com

WINDOWS AND EXTERIOR DOORS PLACEMANT PLAN

7400 SW 98th St. Miami, Florida

SEAL:

REVISIONS:

1.- _____ 4.- _____
2.- _____ 5.- _____
3.- _____ 6.- _____

DATE: _____
DRAWING SCALE: 3/16" = 1'-0"
SCALE FACTOR: 1:64
DROWN BY: Odelis Romeu V.
REVISED BY: _____

B3

3/3