


FRONT ELEVATION (NORTH)

SC.: 3/16" = 1'-0"

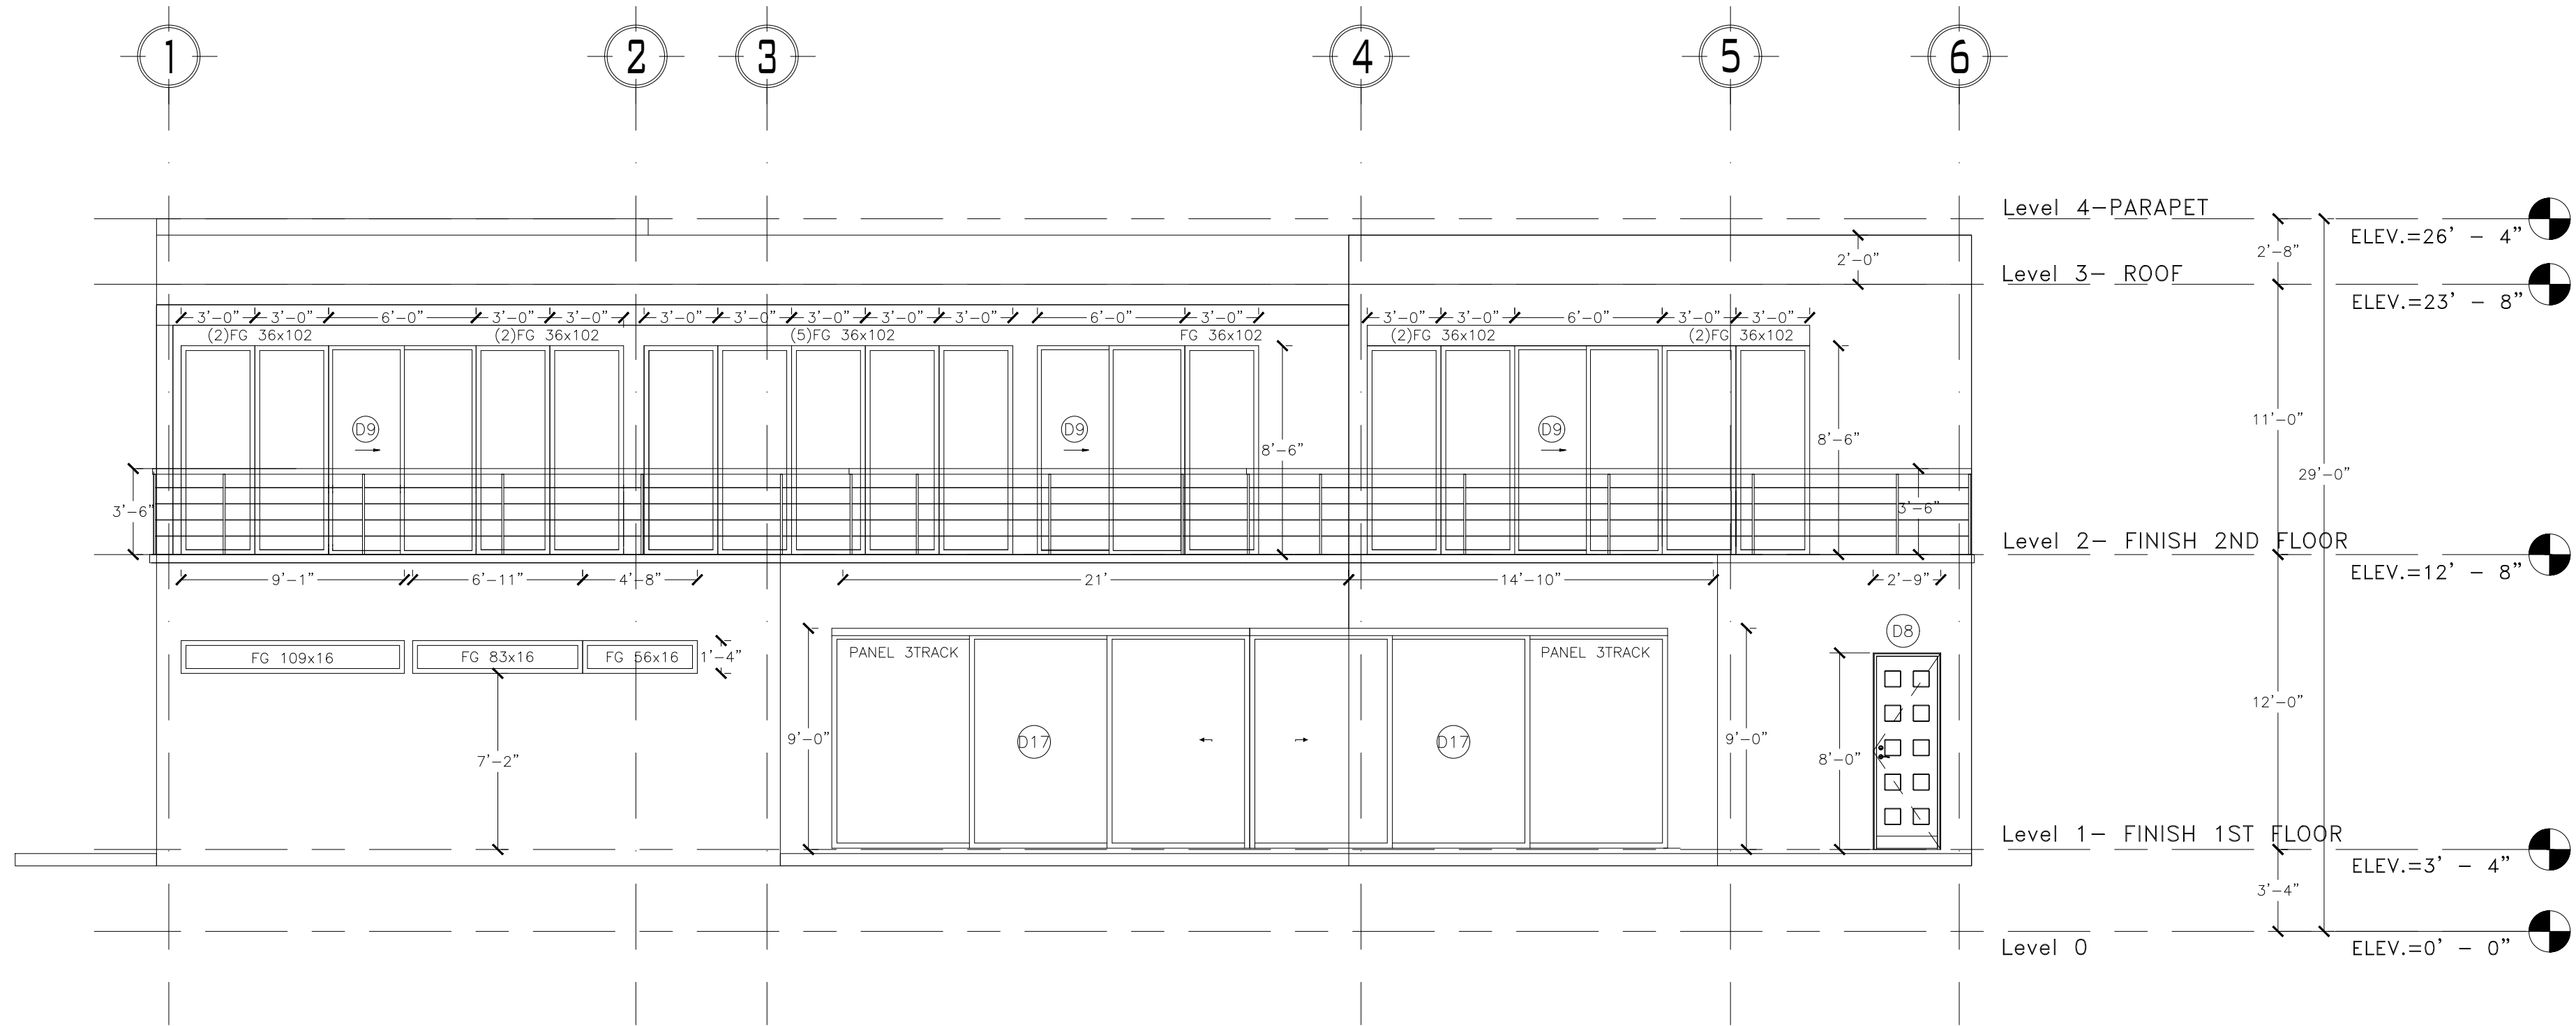

REAR ELEVATION (SOUTH)

SC.: 3/16" = 1'-0"

## WINDOW SCHEDULE – 1

DESCRIPTION	SIZE		COUNT	REMARKS
	WIDTH	HEIGHT		
FG 36x120	36"	120"	3	FIXED GLASS WINDOW
FG 56x16	56"	16"	3	FIXED GLASS WINDOW
FG 83x16	83"	16"	2	FIXED GLASS WINDOW
FG 109x16	109"	16"	2	FIXED GLASS WINDOW
FG 36x102	36"	102"	19	FIXED GLASS WINDOW
HR 72x60	72"	60"	3	HORIZONTAL ROLLING WINDOW
HR 108x60	108"	60"	3	HORIZONTAL ROLLING WINDOW
CS 36x24	36"	24"	6	SINGLE CASEMENT WINDOW
FG 36x60	36"	60"	2	FIXED GLASS WINDOW
HR 120x102	120"	102"	1	HORIZONTAL ROLLING WINDOW

TOTAL 44

FOR WINDOWS AND EXT. DOORS

U-FACTOR 1.13  
SHGC 0.50

## WINDOW SCHEDULE – 2

DESCRIPTION	SIZE		SILL HEIGHT/LOCATION													COUNT	REMARKS
	WIDTH	HEIGHT	BATHROOM 1-2-3-4	MASTER BEDROOM 1	MASTER BEDROOM	MASTER BATHROOM 1-2	BATHROOM 3	LOBBY	GARAGE	LAUNDRY	KITCHEN	OFFICE 2	FRONT ELEVATION 2ND FLOOR	REAR ELEVATION 2ND FLOOR			
FG 36x120	36"	120"						10'								3	FIXED GLASS WINDOW
FG 56x16	56"	16"					7'-2"	7'-2"								3	FIXED GLASS WINDOW
FG 83x16	83"	16"					7'-2"									2	FIXED GLASS WINDOW
FG 109x16	109"	16"					7'-2"									2	FIXED GLASS WINDOW
FG 36x102	36"	102"											8'-6"	8'-6"		19	FIXED GLASS WINDOW
HR 72x60	72"	60"		3'-6"		3'-6"										3	HORIZONTAL ROLLING
HR 108x60	108"	60"							3'-6"	3'-6"	3'-6"					3	HORIZONTAL ROLLING
CS 36x24	36"	24"	6'-6"			6'-6"										6	SINGLE CASEMENT
FG 36x60	36"	60"		3'-6"												2	FIXED GLASS WINDOW
HR 120x102	120"	102"											8'-6"			1	HORIZONTAL ROLLING

TOTAL 44

FOR WINDOWS AND EXT. DOORS

U-FACTOR 1.13  
SHGC 0.50

## EXTERIOR DOOR SCHEDULE

NO.	LOCATION	SIZE			COUNT	REMARKS
		WIDTH	HEIGHT	THICK		
①	MAIN ENTRANCE	5'-6"	10'-0"	1 3/4"	1	WOOD FINISH STEEL DOOR
②	GARAGE	18'-0"	9'-0"	1 3/4"	1	STEEL GARAGE DOOR
⑧	BATHROOM-3	2'-9"	8'-0"	1 3/4"	1	WOOD FINISH STAINLESS STEEL DOOR
⑨	OFFICE1 – LOFT – MASTER BEDROOM 2	6'-0"	8'-6"	1 3/4"	3	ALUMINIUM SLIDING GLASS DOOR LAMINATE CAT II SAFETY GLAZING
⑮	BEDROOM 1-2	10'-0"	9'-0"	1 3/4"	3	SLIDING DOOR-PANEL 2 TRACK LAMINATE CAT II SAFETY GLAZING
⑮	MASTER BEDROOM 1	17'-7"	9'-0"	1 3/4"	1	SLIDING DOOR-PANEL 3 TRACK LAMINATE CAT II SAFETY GLAZING
⑰	LIVING/DINING	21'-0"	9'-0"	1 3/4"	1	SLIDING DOOR-PANEL 3 TRACK LAMINATE CAT II SAFETY GLAZING
⑱	DRIVEWAY GATE	18'-0"	8'-0"	1 3/4"	1	WOOD FINISH STEEL DOOR
⑲	ACCESS GATE	5'-6"	8'-0"	1 3/4"	1	WOOD FINISH STEEL DOOR

TOTAL 13

FOR WINDOWS AND EXT. DOORS

U-FACTOR 1.13  
SHGC 0.50

Odelis Romeu Vishnevskaja

E-mail: oderomeu@gmail.com

## WINDOWS AND EXTERIOR DOORS PLACEMANT PLAN

7400 SW 98th St. Miami, Florida

SEAL:

REVISIONS:

1.- \_\_\_\_\_ 4.- \_\_\_\_\_  
2.- \_\_\_\_\_ 5.- \_\_\_\_\_  
3.- \_\_\_\_\_ 6.- \_\_\_\_\_

DATE:

DRAWING SCALE: 3/16" = 1'-0"

SCALE FACTOR: 1:64

DROWN BY:

Odelis Romeu V.

REVISED BY:

B1

1/3